



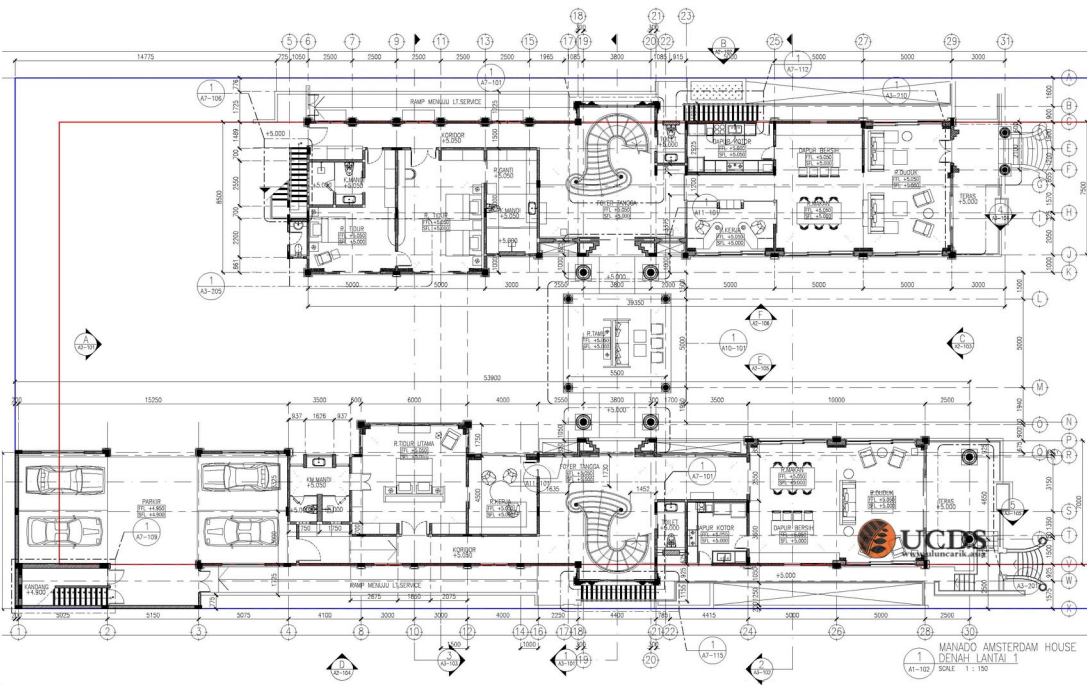


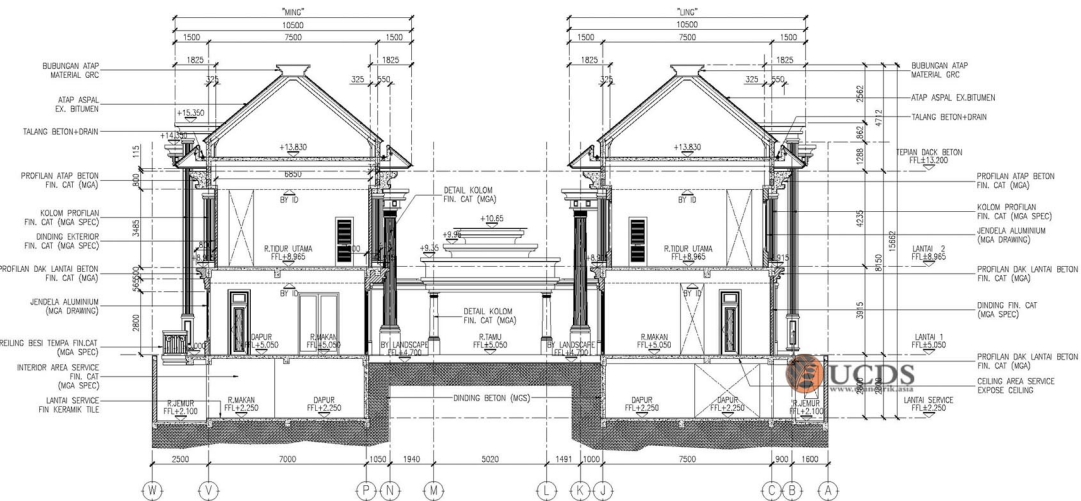

MANADO AMSTERDAM HOUSE
DENAH LANTAI 1
SCALE 1 : 150

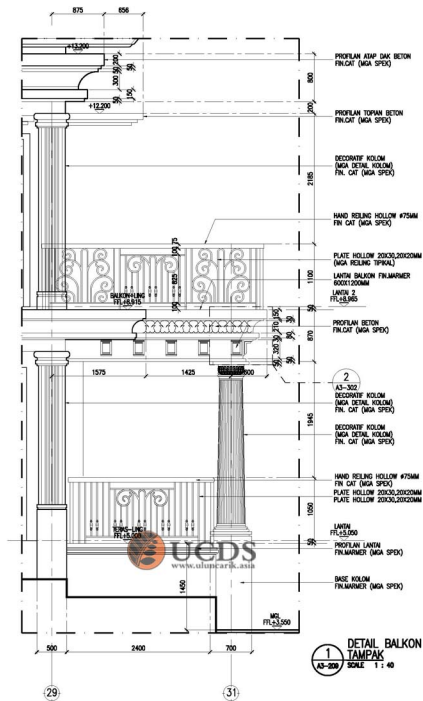


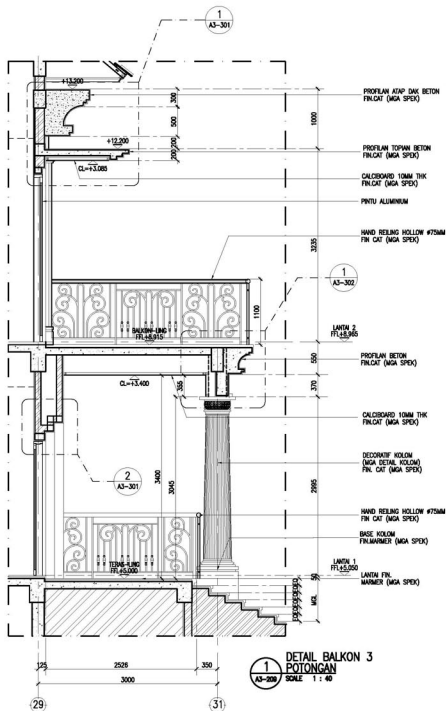

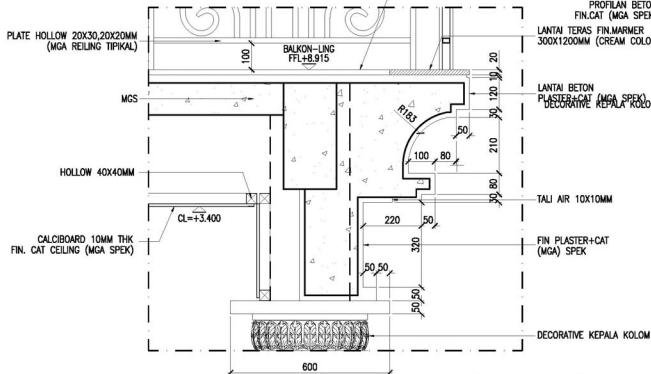

1
A3-213

DETAIL BALKON 3
DETAIL 3
SCALE 1 : 10

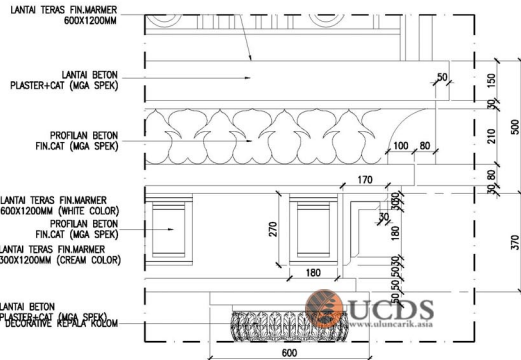

1
A3-214

DETAIL BALKON 3
DETAIL 4
SCALE 1 : 10


(+13.5)
FL+4.50

(+142)
FL+3.00

(+140.5)
FL+1.50

FL+0.50

(+139)
FL+0.00

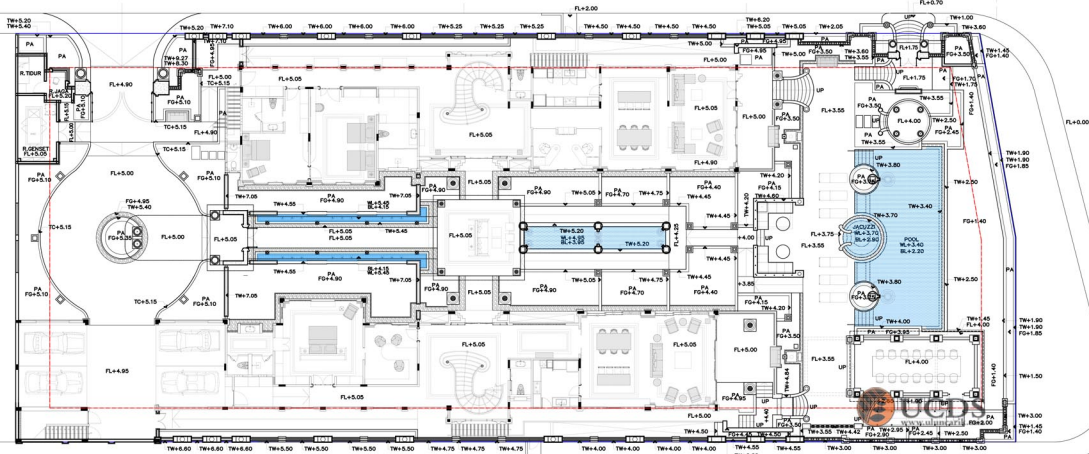

FL+3.00
(+142)

FL+2.00
(+141)

FL+1.00
(+140)

LEGENDA LEVEL

SYMBOL	DESKRIPSI
FG	FINISH GROUND
FL	FINISH LEVEL
WL	WATER LEVEL

BL	BOTTOM LEVEL
PA	PLANTING AREA
TC	TOP OF COPING
TW	TOP OF WALL

NOTE :
ALL DRAINAGE INDICATE PREFERRED LOCATION
BY LANDSCAPE ARCHITECT
DRAINAGE PLAN & SYSTEM FOLLOW MEP DRAWING

DENAH LEVEL – LT 1

SCALE 1 : 200


[MCA]= Mengacu Gambar Arsitektur | [MCI]=Mengacu Gambar Interior | [MGL]=Mengacu Gambar Landscape | [MGP]=Mengacu Gambar Struktur | [MGM]=Sesuai Gambar MEP

BATU ANDESIT
UKURAN 150X200X50MM
WARNA ABU-ABU
FINISH BAKAR


BATU ANDESITE COBBLE
UKURAN 100X100X50MM
WARNA ABU-ABU
FINISH RATA ALAM

BATU ANDESITE COBBLE
UKURAN 100X100X50MM
WARNA ABU-ABU
FINISH BAKAR


BATU ANDESIT
UKURAN 200X200X50MM
WARNA ABU-ABU
FINISH BAKAR

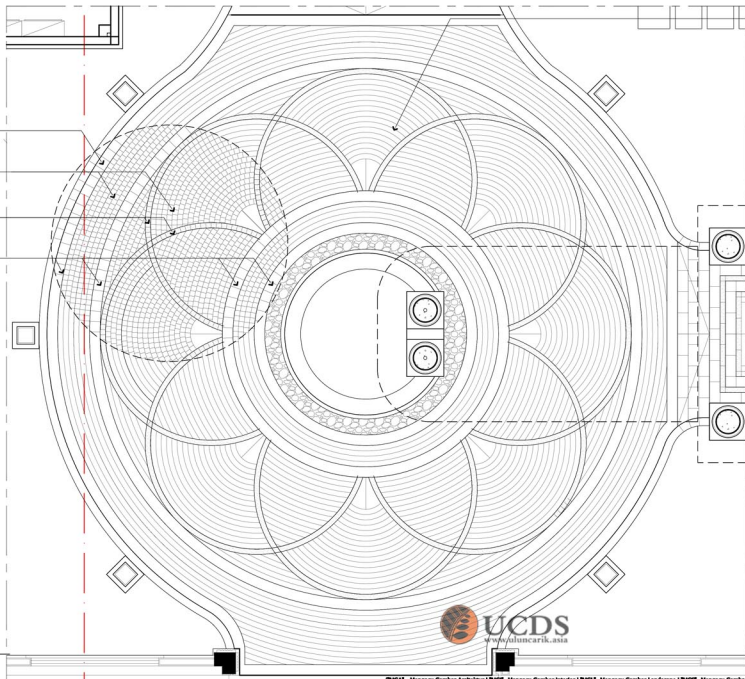


2 DETAIL PATTERN
SCALE 1 : 50

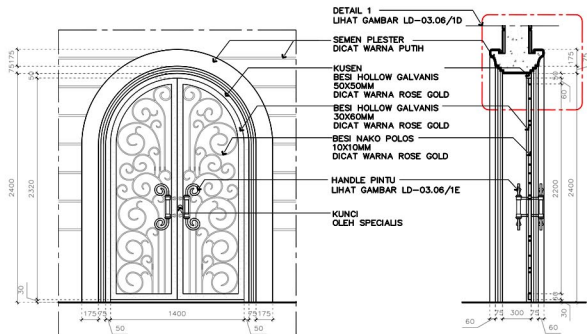


1B TAMPAK
SKALA 1 : 30

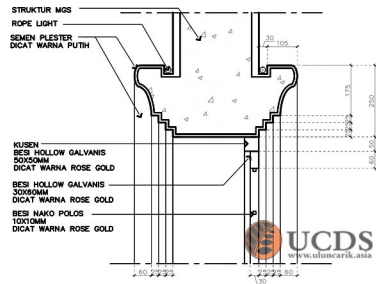

1D DETAIL 1
SKALA 1 : 10

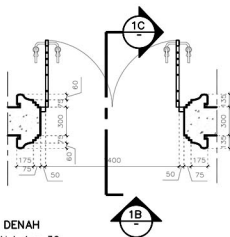


1A DENAH
SKALA 1 : 30

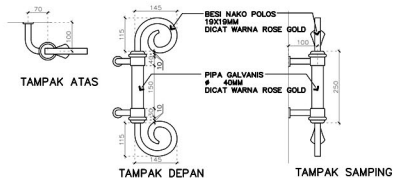


1E DETAIL HANDLE
SKALA 1 : 10

KACA SOLAR FLAT DENGAN GRIL DEKORATIF
LIHAT GAMBAR AW-01.01

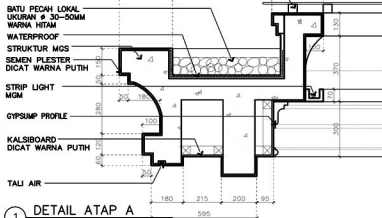


1 DETAIL ATAP A
SKALA 1 : 15

KACA SOLAR FLAT DENGAN GRIL DEKORATIF
LIHAT GAMBAR AW-01.01

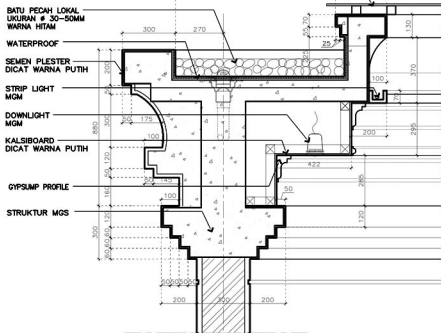


3 DETAIL ATAP C
SKALA 1 : 15


KACA SOLAR FLAT DENGAN GRIL DEKORATIF
LIHAT GAMBAR AW-01.01

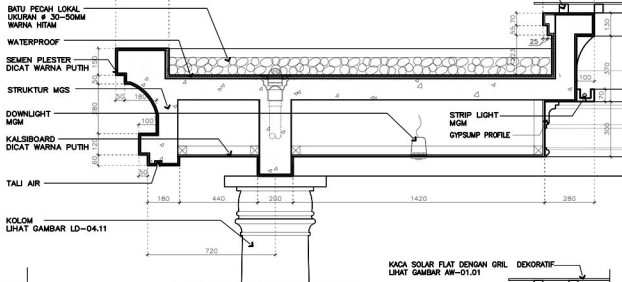


2 DETAIL ATAP B
SKALA 1 : 15

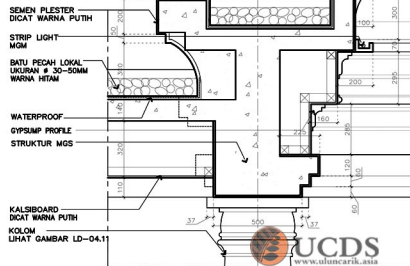


4 DETAIL ATAP D
SKALA 1 : 15

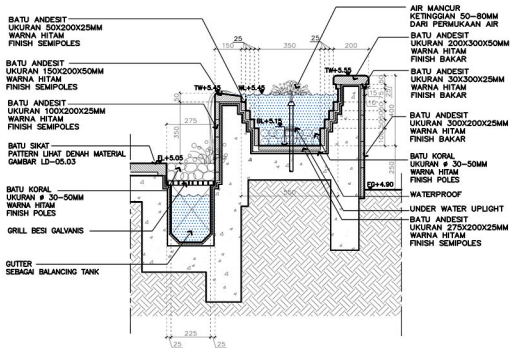


1 DETAIL POTONGAN KOLAM 1
SKALA 1 : 15

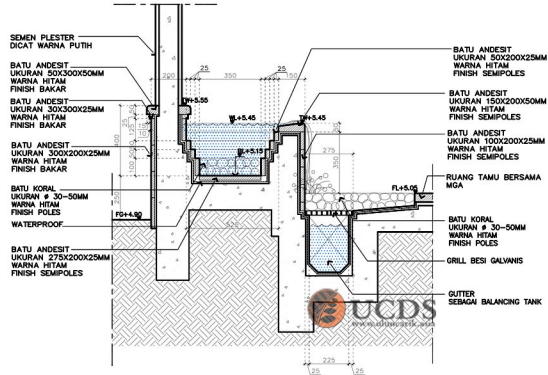


2 DETAIL POTONGAN KOLAM 2
SKALA 1 : 15

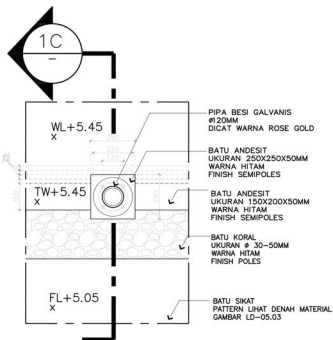

1A DENAH
SKALA 1 : 15

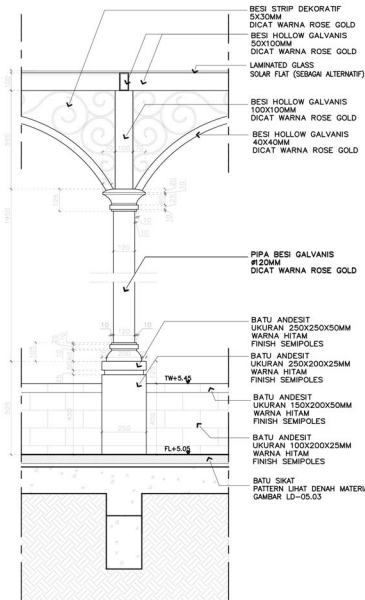

1B TAMPAK
SKALA 1 : 15

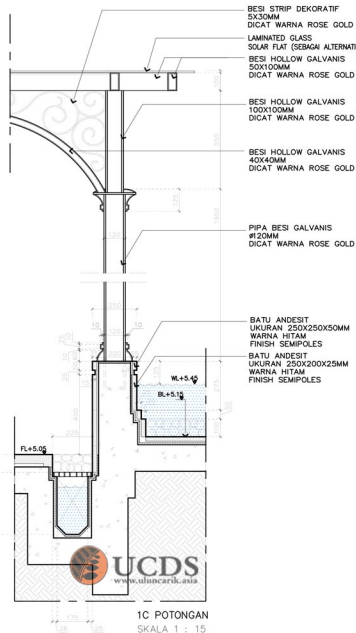

1C POTONGAN
SKALA 1 : 15

(+142)
FL+3.00

PART 1

PART 2

